G:\10010-9088\3-CIVIL ENGINEERING\EXHIBITS\9088 EXHIBIT D.DWG
PLOTTED BY: JEWUAN LONG ON: 12/20/2013 10:48 AM LAST UPDATED BY: JTL ON: 12/20/2013 10:48 AM

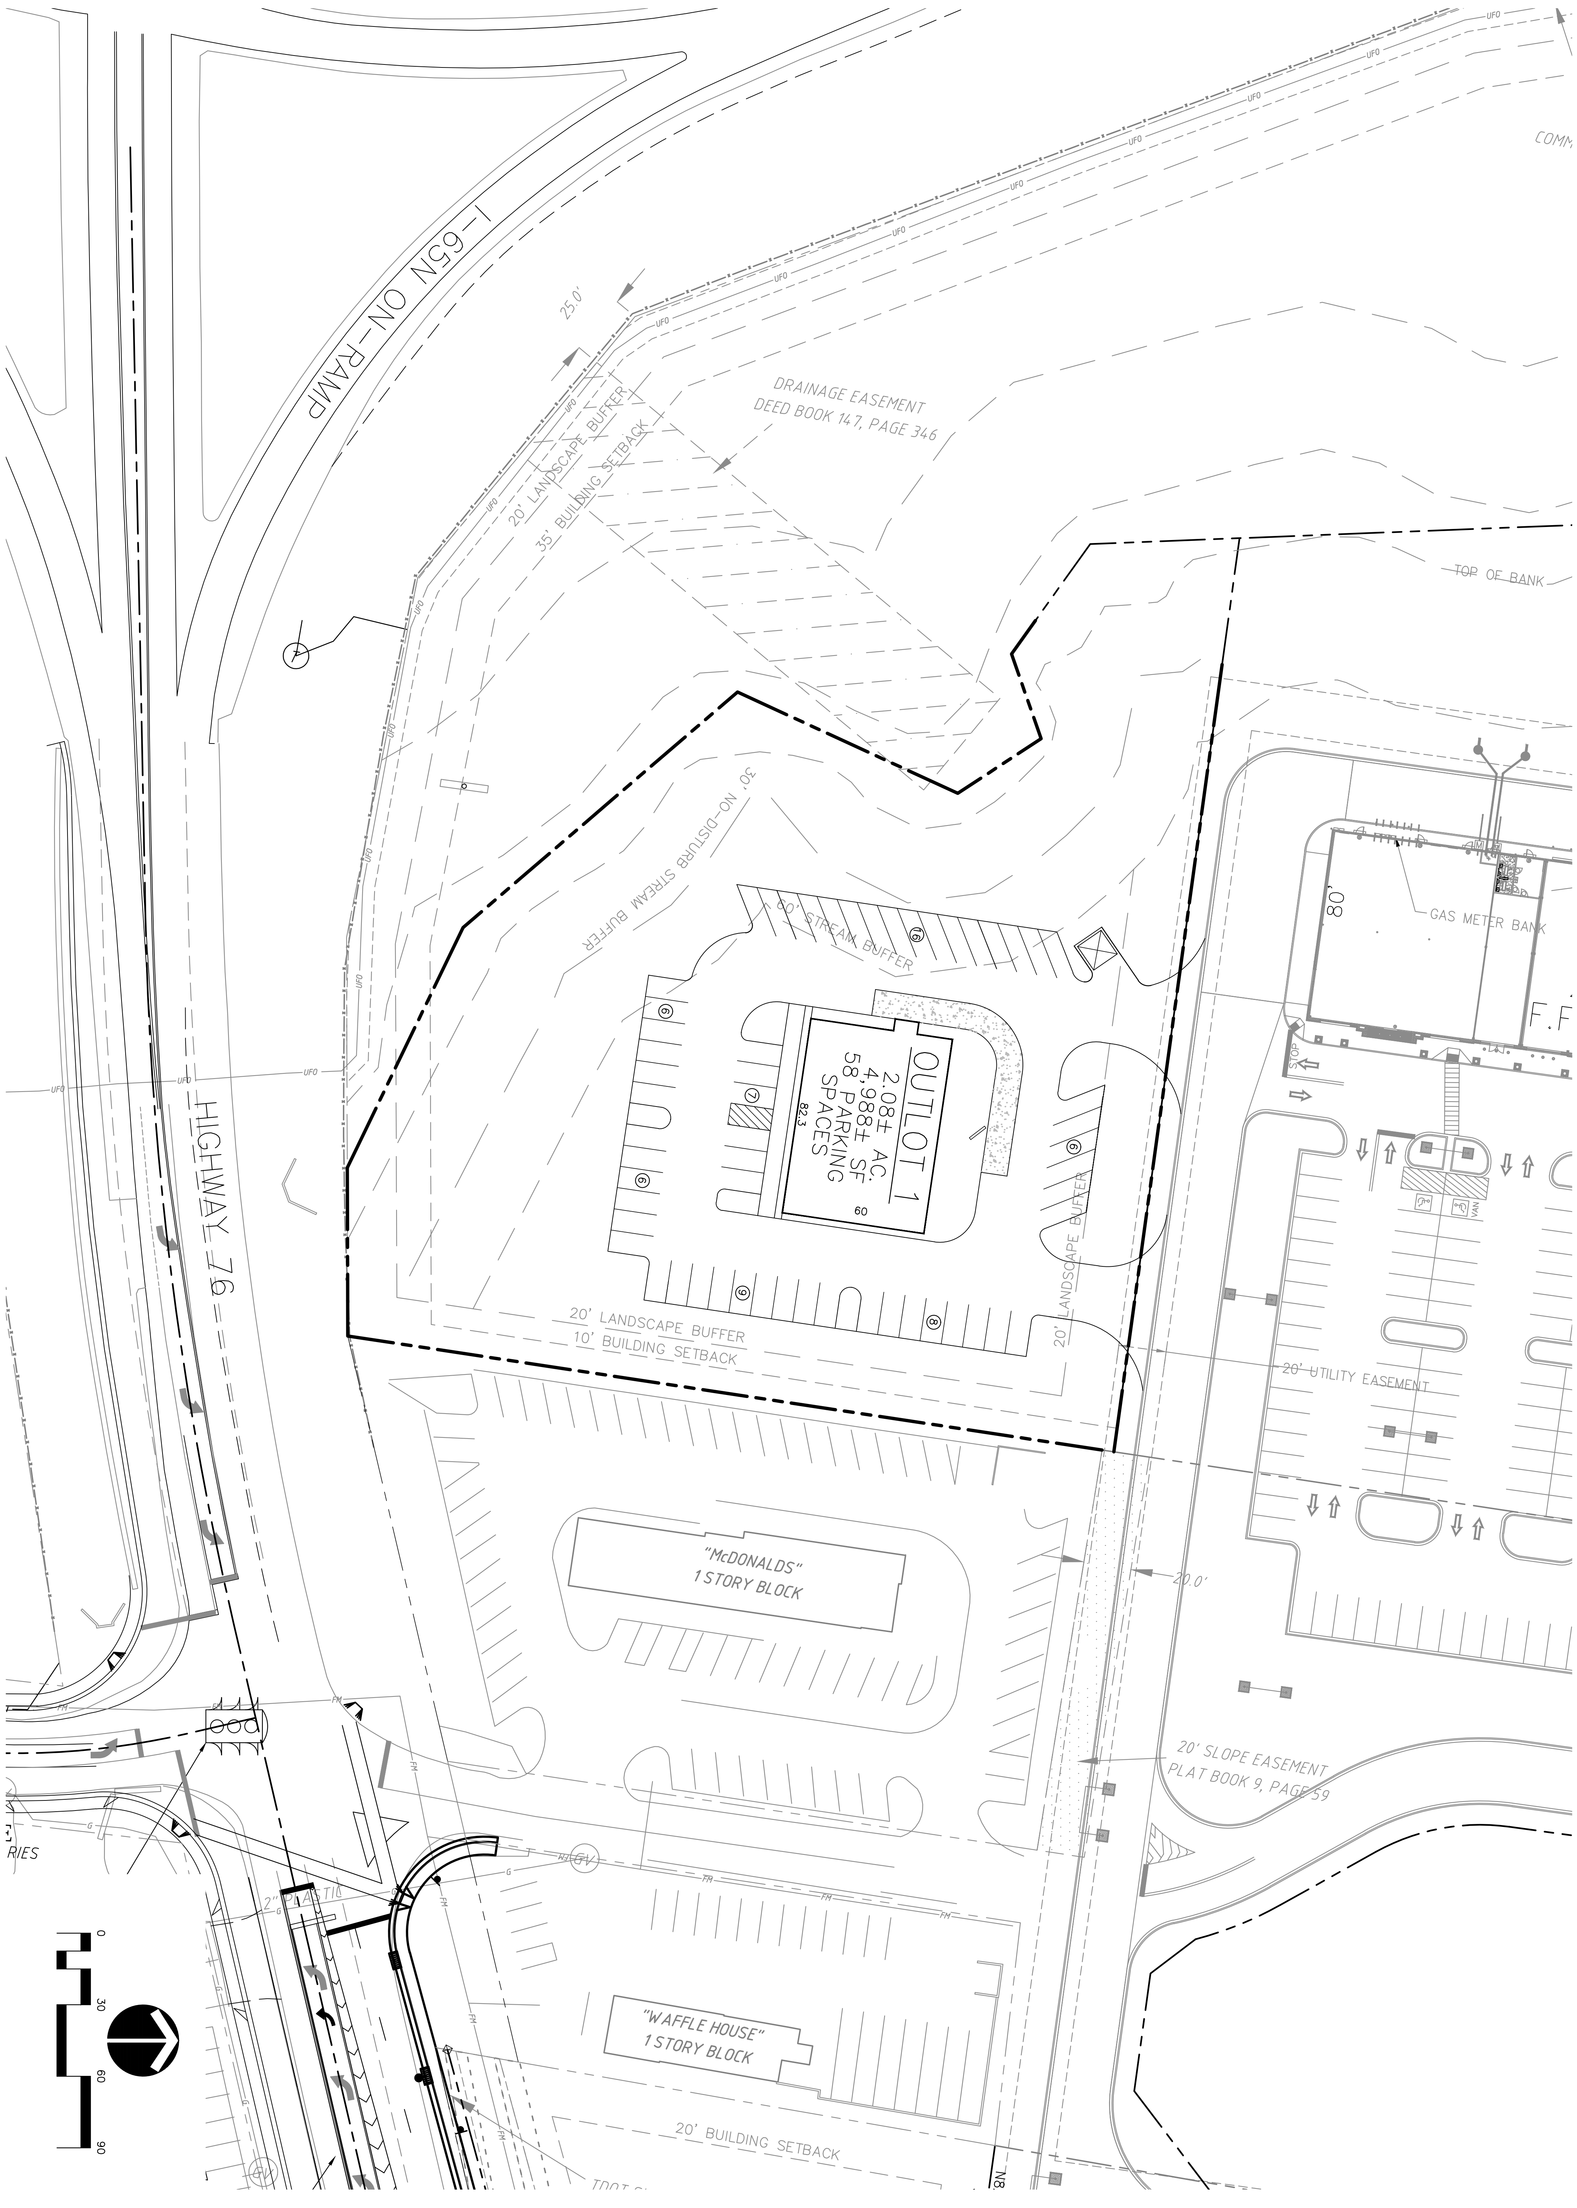

D

SITE PLAN EXHIBIT

JOB NO.	WK. ORDER
10010	9088
DESIGNED:	A. RAMSEY
DRAWN:	J. LONG
SCALE:	1"=30'
DATE:	12/20/13

REVISIONS

WHITE HOUSE CROSSING - OUTPARCEL #1

FOR

TARVER PROPERTIES

WHITE HOUSE, TENNESSEE

RAGAN•SMITH

LAND PLANNERS • CIVIL ENGINEERS
LANDSCAPE ARCHITECTS • SURVEYORS

NASHVILLE
315 WOODLAND STREET
P.O. BOX 60070
NASHVILLE, TN. 37206
(615) 244-8591

CHATTANOOGA
1410 COWART STREET
SUITE 200
CHATTANOOGA, TN 37408
(423) 490-9400

www.ragansmith.com